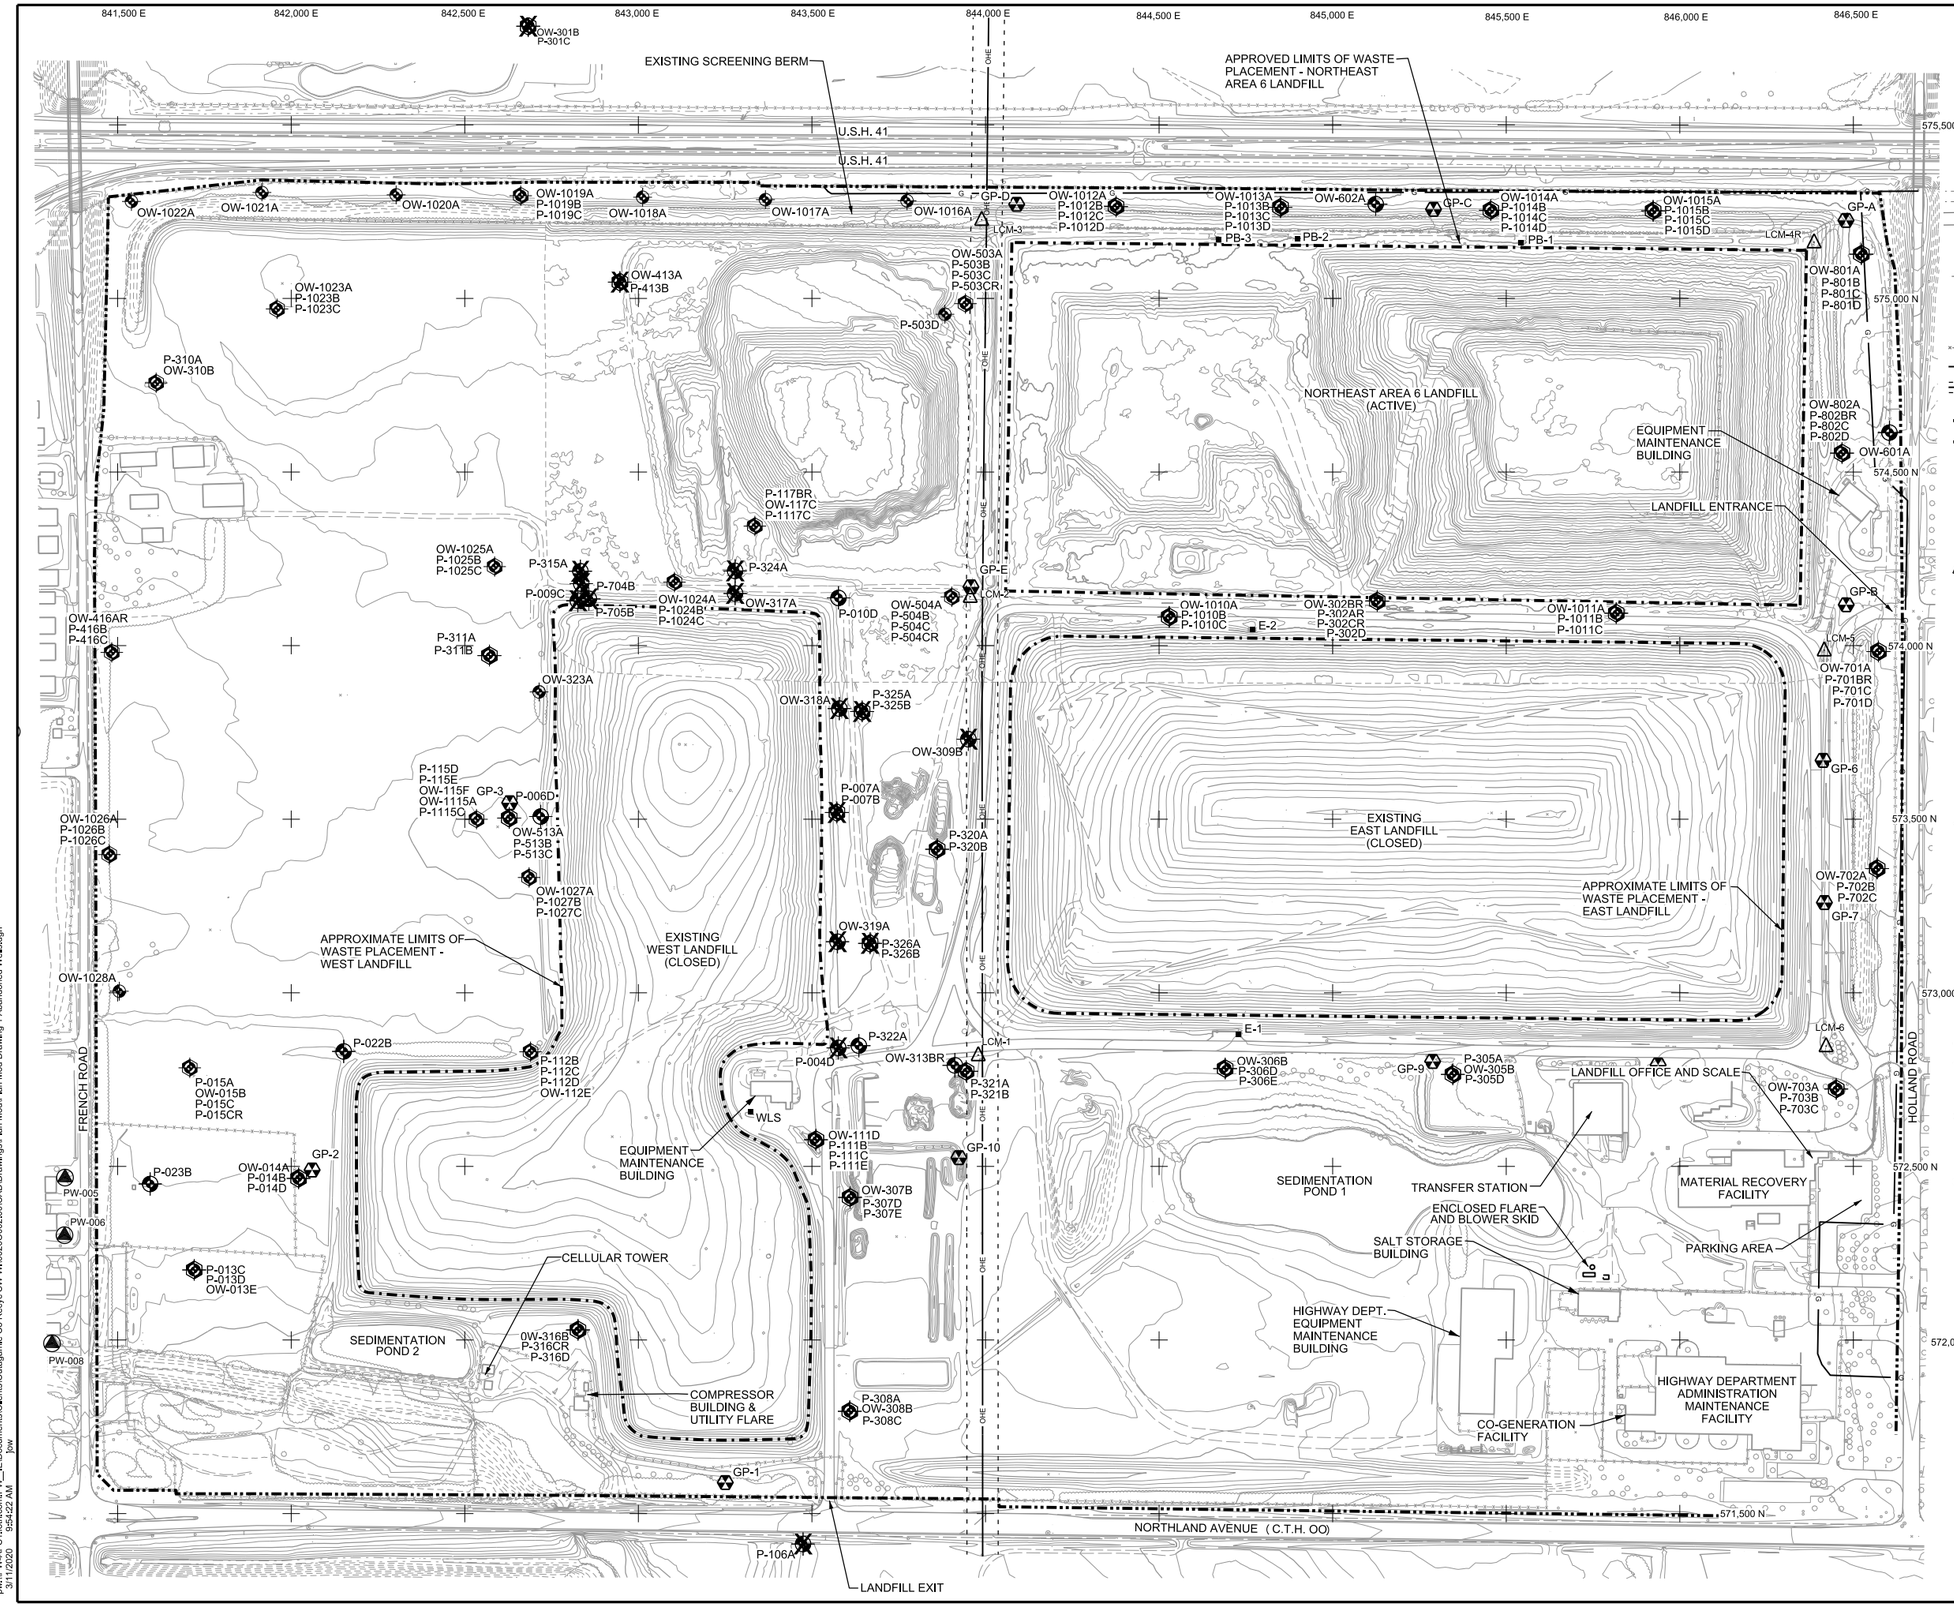

LEGEND

- EXISTING UNPAVED ROAD
- EXISTING PAVED ROAD
- EXISTING BUILDING
- EXISTING WATER/DRAINAGE
- 770 EXISTING GROUND CONTOUR
- EXISTING TREES AND / OR SHRUBS
- EXISTING TREE LINE
- EXISTING FENCE
- G EXISTING GAS LINE
- OHE EXISTING ATC 138KV OVERHEAD ELECTRICAL UTILITY LINE AND EASEMENT
- EXISTING PROPERTY BOUNDARY
- APPROXIMATE LICENSED LIMITS OF WASTE PLACEMENT
- LANDFILL BORING PER NR 512
- LANDFILL MONITORING WELL PER NR 512
- LANDFILL MONITORING WELL NEST PER NR 512
- LCM-5 LOCATION CONTROL MONUMENT
- PW-005 PRIVATE WELL
- P-503D MONITORING WELL
- OW-701A MONITORING WELL NEST
- P-324A MONITORING WELL TO BE ABANDONED
- P-326A P-326B MONITORING WELL NEST TO BE ABANDONED
- GP-7 GAS PROBE

NOTES:

1. THE OUTAGAMIE PROPERTY IS LOCATED IN S 2/3 SECTION 17, T21N, R18E, VILLAGE OF LITTLE CHUTE, OUTAGAMIE COUNTY, WISCONSIN.
2. THE PROPOSED NORTHWEST LANDFILL IS LOCATED IN S 1/2 OF NW 1/4 AND THE NW 1/4 OF THE SW 1/4 OF SECTION 17, T21N, R18E, VILLAGE OF LITTLE CHUTE, OUTAGAMIE COUNTY, WISCONSIN.
3. TOPOGRAPHIC BASE MAP PREPARED FROM AERIAL SURVEY BY SIDWELL COMPANY OF ST. CHARLES, ILLINOIS, DATE OF PHOTOGRAPHY - NOVEMBER 28, 2018.
4. SITE GRID SYSTEM IS THE OUTAGAMIE COUNTY COORDINATE SYSTEM.

Foth
Foth Infrastructure & Environment, LLC
2121 Eisenhower Court, Suite 500
P.O. Box 5126
De Pere, WI 54115-5126
Phone: 920-497-2500 Fax: 920-497-8516

REUSE OF DOCUMENTS
THIS DOCUMENT HAS BEEN DEVELOPED FOR A SPECIFIC APPLICATION AND NOT FOR GENERAL USE. THIS DOCUMENT MAY NOT BE REUSED WITHOUT WRITTEN APPROVAL OF FOTH INFRASTRUCTURE AND ENVIRONMENT, LLC. UNAPPROVED USE IS THE SOLE RESPONSIBILITY OF THE UNAUTHORIZED USER.

Outagamie County
RECYCLING & SOLID WASTE

PLAN MODIFICATION FOR THE OUTAGAMIE COUNTY EAST - WEST LANDFILL LIC. # 2484

OUTAGAMIE COUNTY WISCONSIN

NO.	BY	DATE	DESCRIPTION
1			
2			
3			
4			

REVISIONS

RECORD DRAWING OF COMPLETED CONSTRUCTION BY

RECORD DRAWINGS OF COMPLETED CONSTRUCTION CONFORMING TO CONTRACTOR AND/OR OWNERS RECORDS.

DATE _____

BY _____

DATE OF PREPARATION

	BY	DATE
SURVEYED		
DRAWN	JOW	MARCH 2020
DESIGNED		
CHECKED	RJM7	MARCH 2020

PROPOSED WELL ABANDONMENT 2020

HORIZONTAL SCALE:
0 200' 400'

PROJECT ID: 20O002.00

1

© 2020 FOTH INFRASTRUCTURE & ENVIRONMENT, LLC

pw:\\PW-APS1.foth.com:PW_JE\Documents\Clients\Outagamie Co Recyc SW\WI0020\O002.00\CAD\Drawings\Plan Mod\Plan Mod Drawing 1 Abandoned Wells.dgn
3/11/2020 9:54:22 AM jow